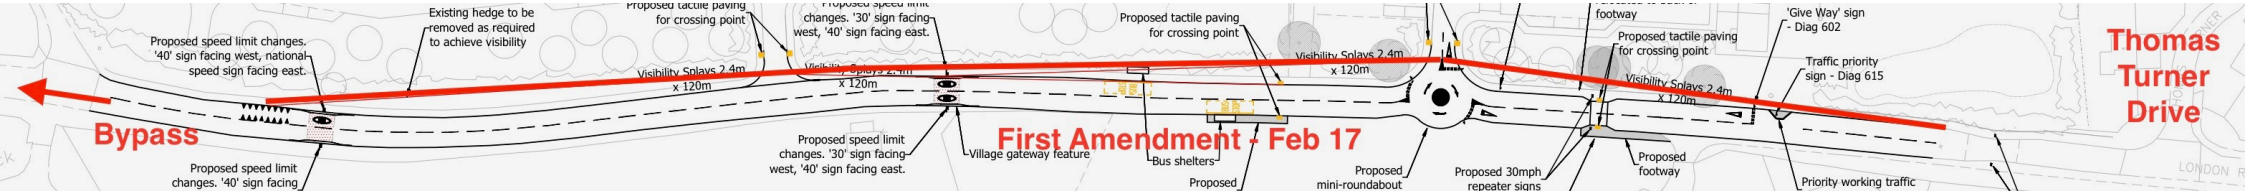
Bypass
Proposed speed limit changes. '40' sign facing west, national speed sign facing east.
Existing hedge to be removed as required to achieve visibility
Proposed tactile paving for crossing point
Visibility Splays 2.4m x 120m
Proposed speed limit changes. '30' sign facing west, '40' sign facing east.
Village gateway feature
Proposed speed limit changes. '30' sign facing west, '40' sign facing east.
First Amendment - Feb 17
Proposed tactile paving for crossing point
Visibility Splays 2.4m x 120m
Bus shelters
Proposed
Proposed mini-roundabout
Proposed 30mph repeater signs
footway
Proposed tactile paving for crossing point
Visibility Splays 2.4m x 120m
Proposed footway
'Give Way' sign - Diag 602
Traffic priority sign - Diag 615
Priority working traffic
Thomas Turner Drive